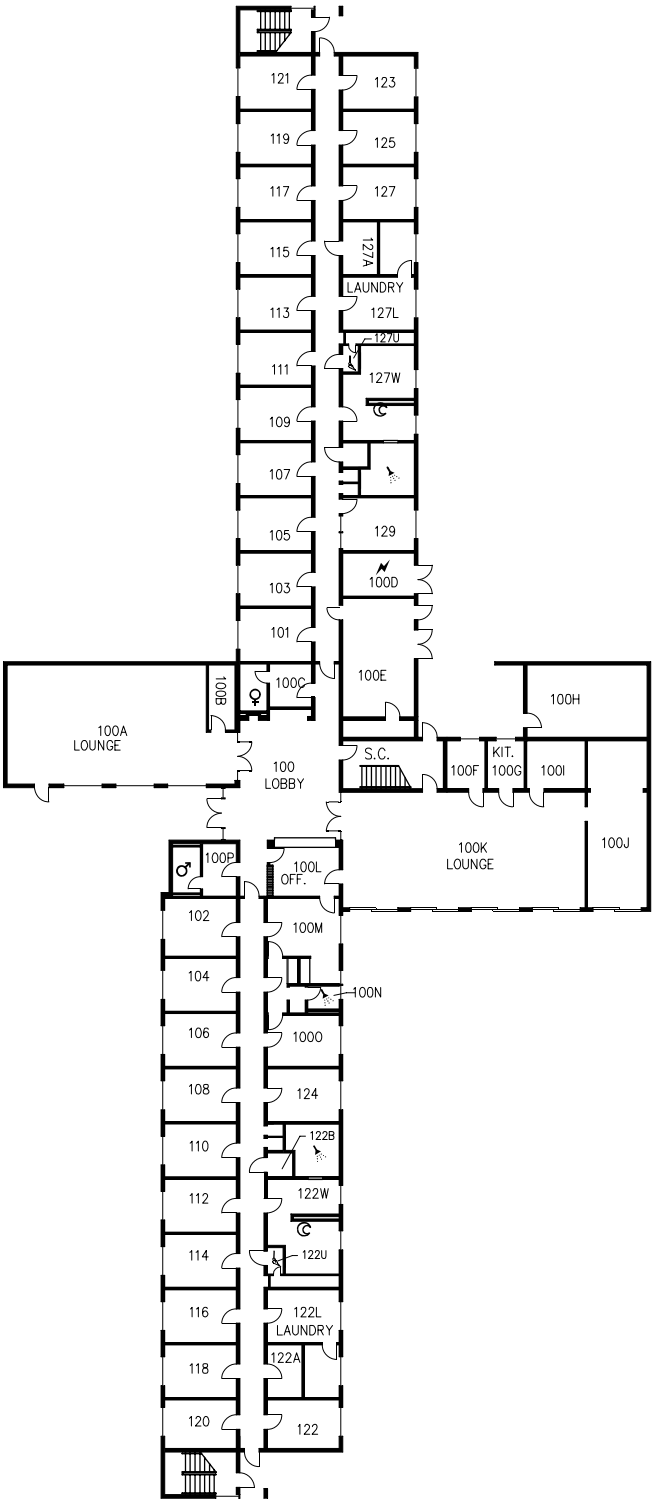

CAL POLY
SAN LUIS OBISPO

Fremont Hall

FLOOR 1
www.facilities.calpoly.edu

109-0 BLDG NUMBERS

9/11/06

1"=40'

FACILITY SERVICES FACILITIES PLANNING and CAPITAL PROJECTS

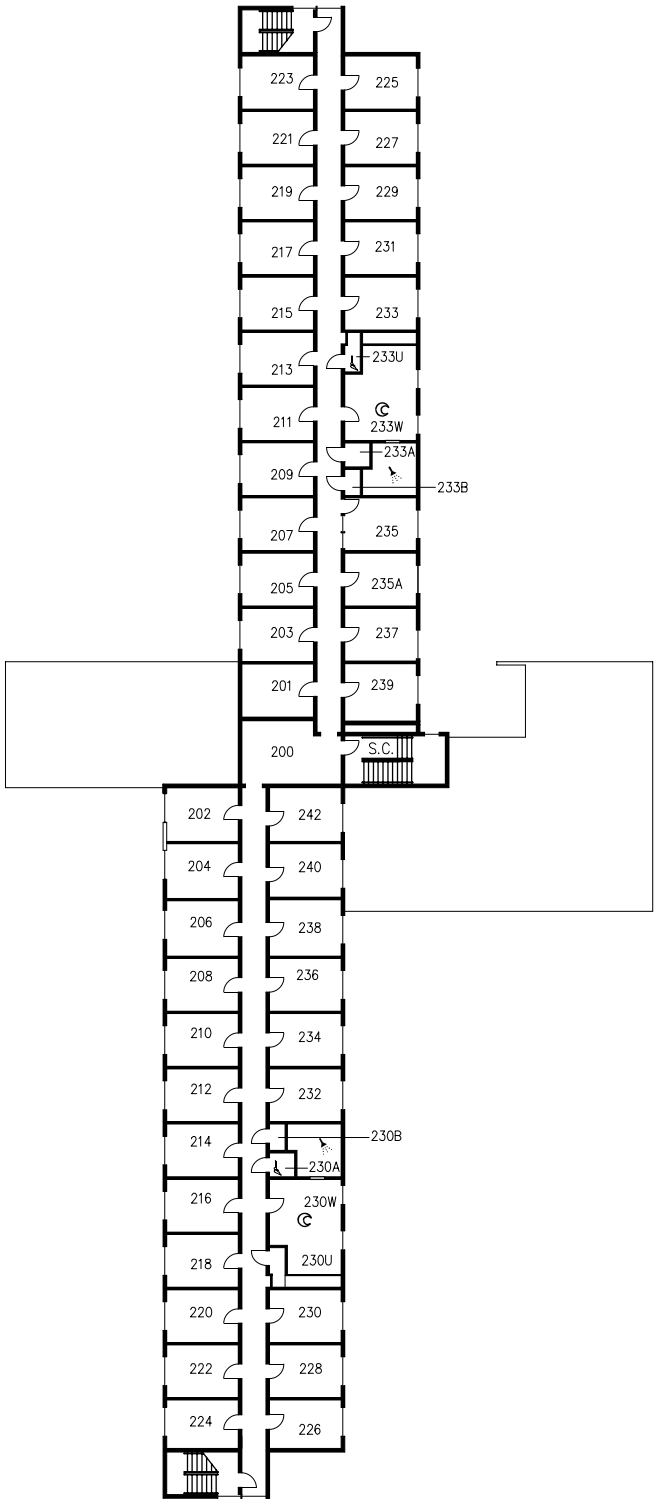

CAL POLY
SAN LUIS OBISPO

Fremont Hall

FLOOR 2
www.facilities.calpoly.edu

109–0 BLDG NUMBERS

9/11/06

1"=40'

FACILITY SERVICES FACILITIES PLANNING and CAPITAL PROJECTS

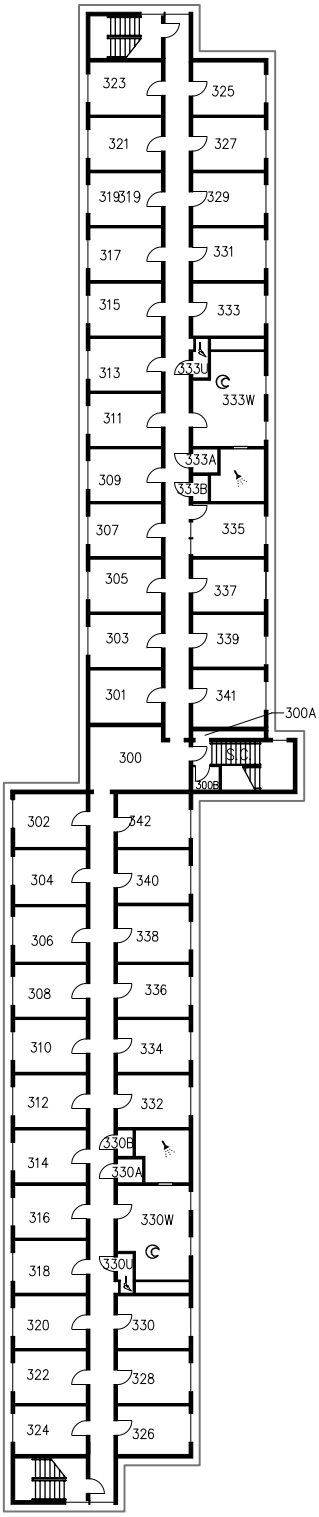

CAL POLY
SAN LUIS OBISPO

Fremont Hall

FLOOR 3
www.facilities.calpoly.edu

FACILITY SERVICES FACILITIES PLANNING and CAPITAL PROJECTS

109–0 BLDG NUMBERS

9/11/06

1"=40'

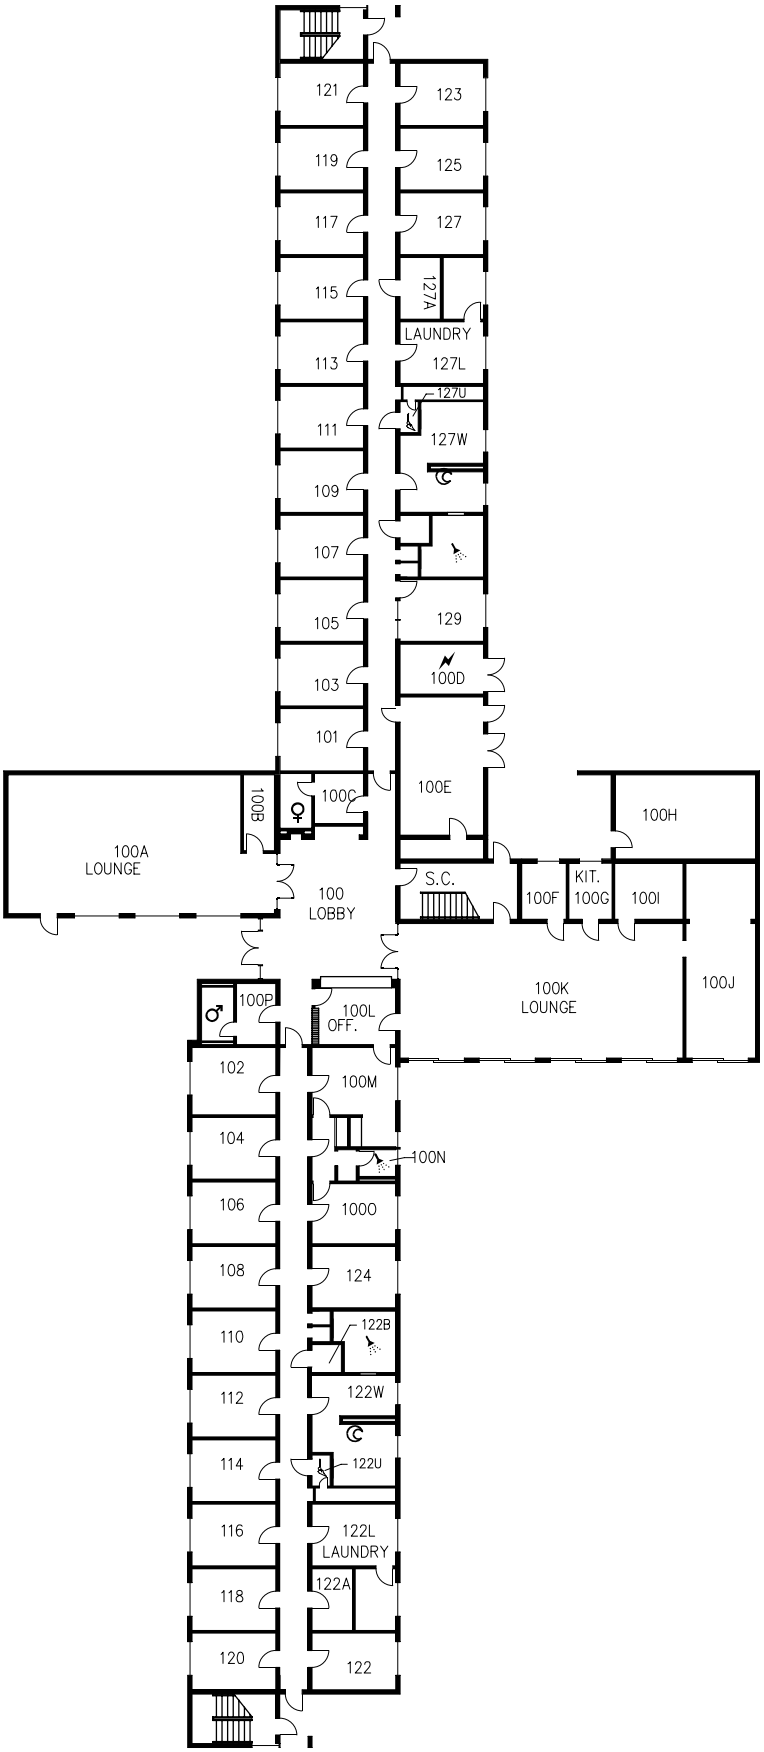

Fremont Hall

FLOOR 1
www.facilities.calpoly.edu

109–0 BLDG NUMBERS

9/11/06

CAL POLY
SAN LUIS OBISPO
FACILITY SERVICES FACILITIES PLANNING and CAPITAL PROJECTS

Not to Scale

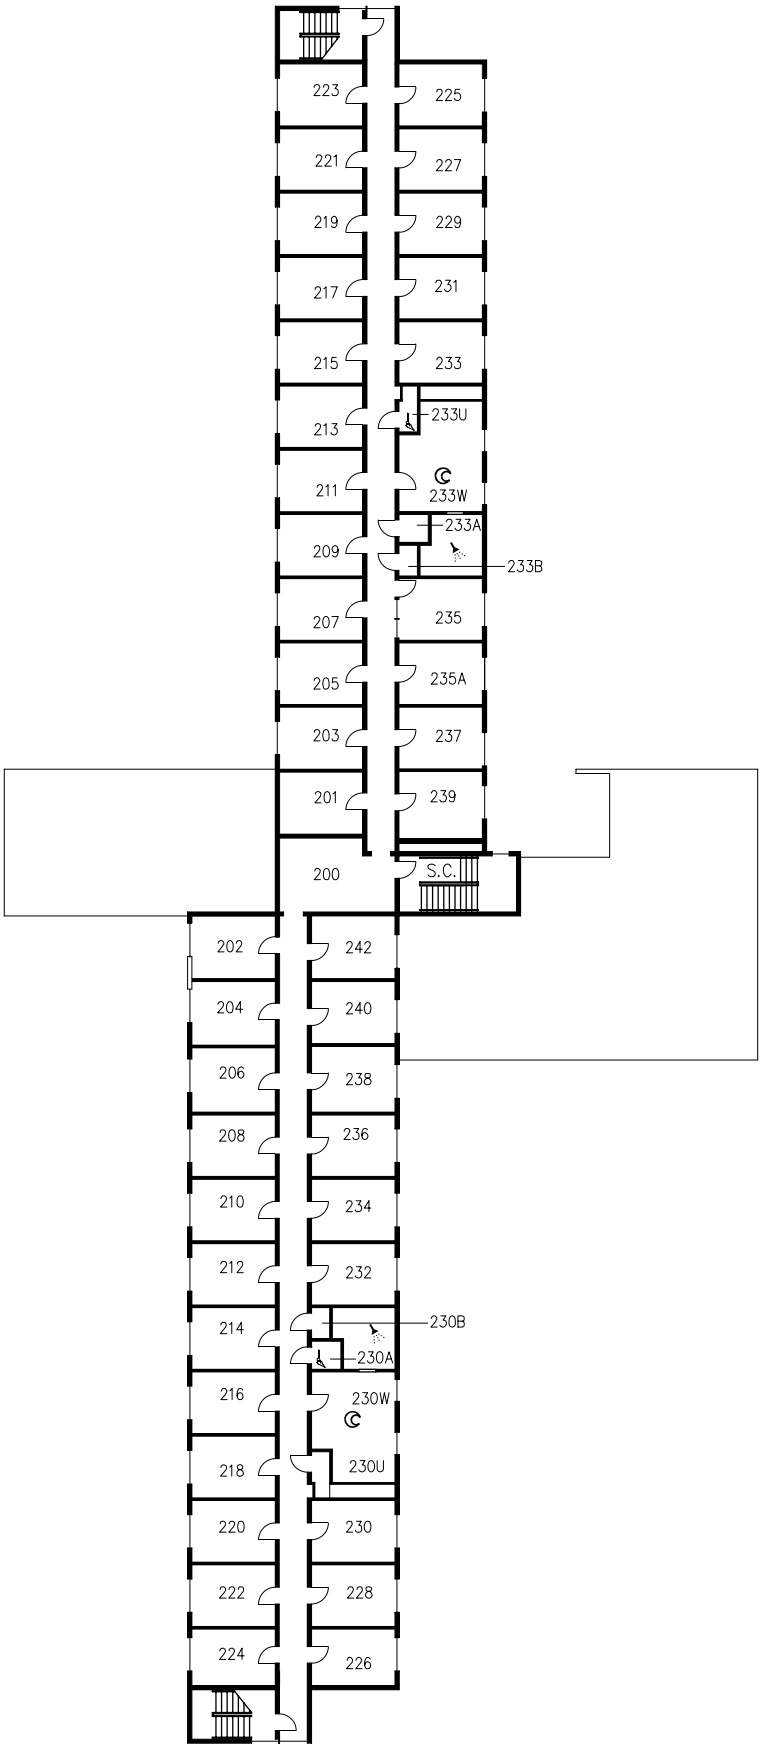

CAL POLY
SAN LUIS OBISPO

Fremont Hall

FLOOR 2
www.facilities.calpoly.edu

109–0 BLDG NUMBERS

9/11/06

Not to Scale

FACILITY SERVICES FACILITIES PLANNING and CAPITAL PROJECTS

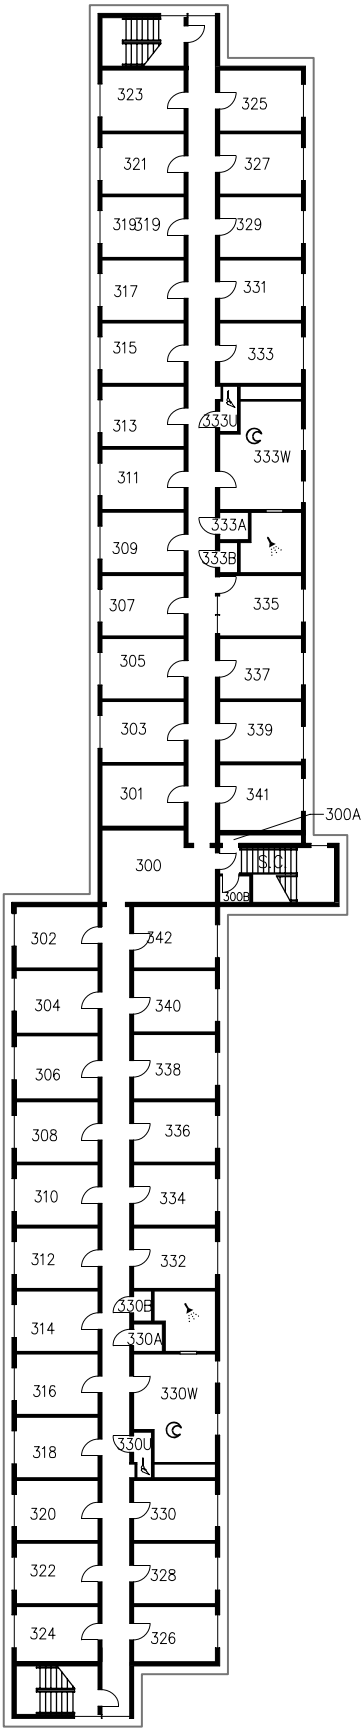

Fremont Hall

FLOOR 3
www.facilities.calpoly.edu

CAL POLY
SAN LUIS OBISPO
FACILITY SERVICES FACILITIES PLANNING and CAPITAL PROJECTS

109-0 BLDG NUMBERS

9/11/06

Not to Scale